

Varma, Kutomotie1

13.03.2019

1:750

Huttunen - Lipasti Arkkitehdit












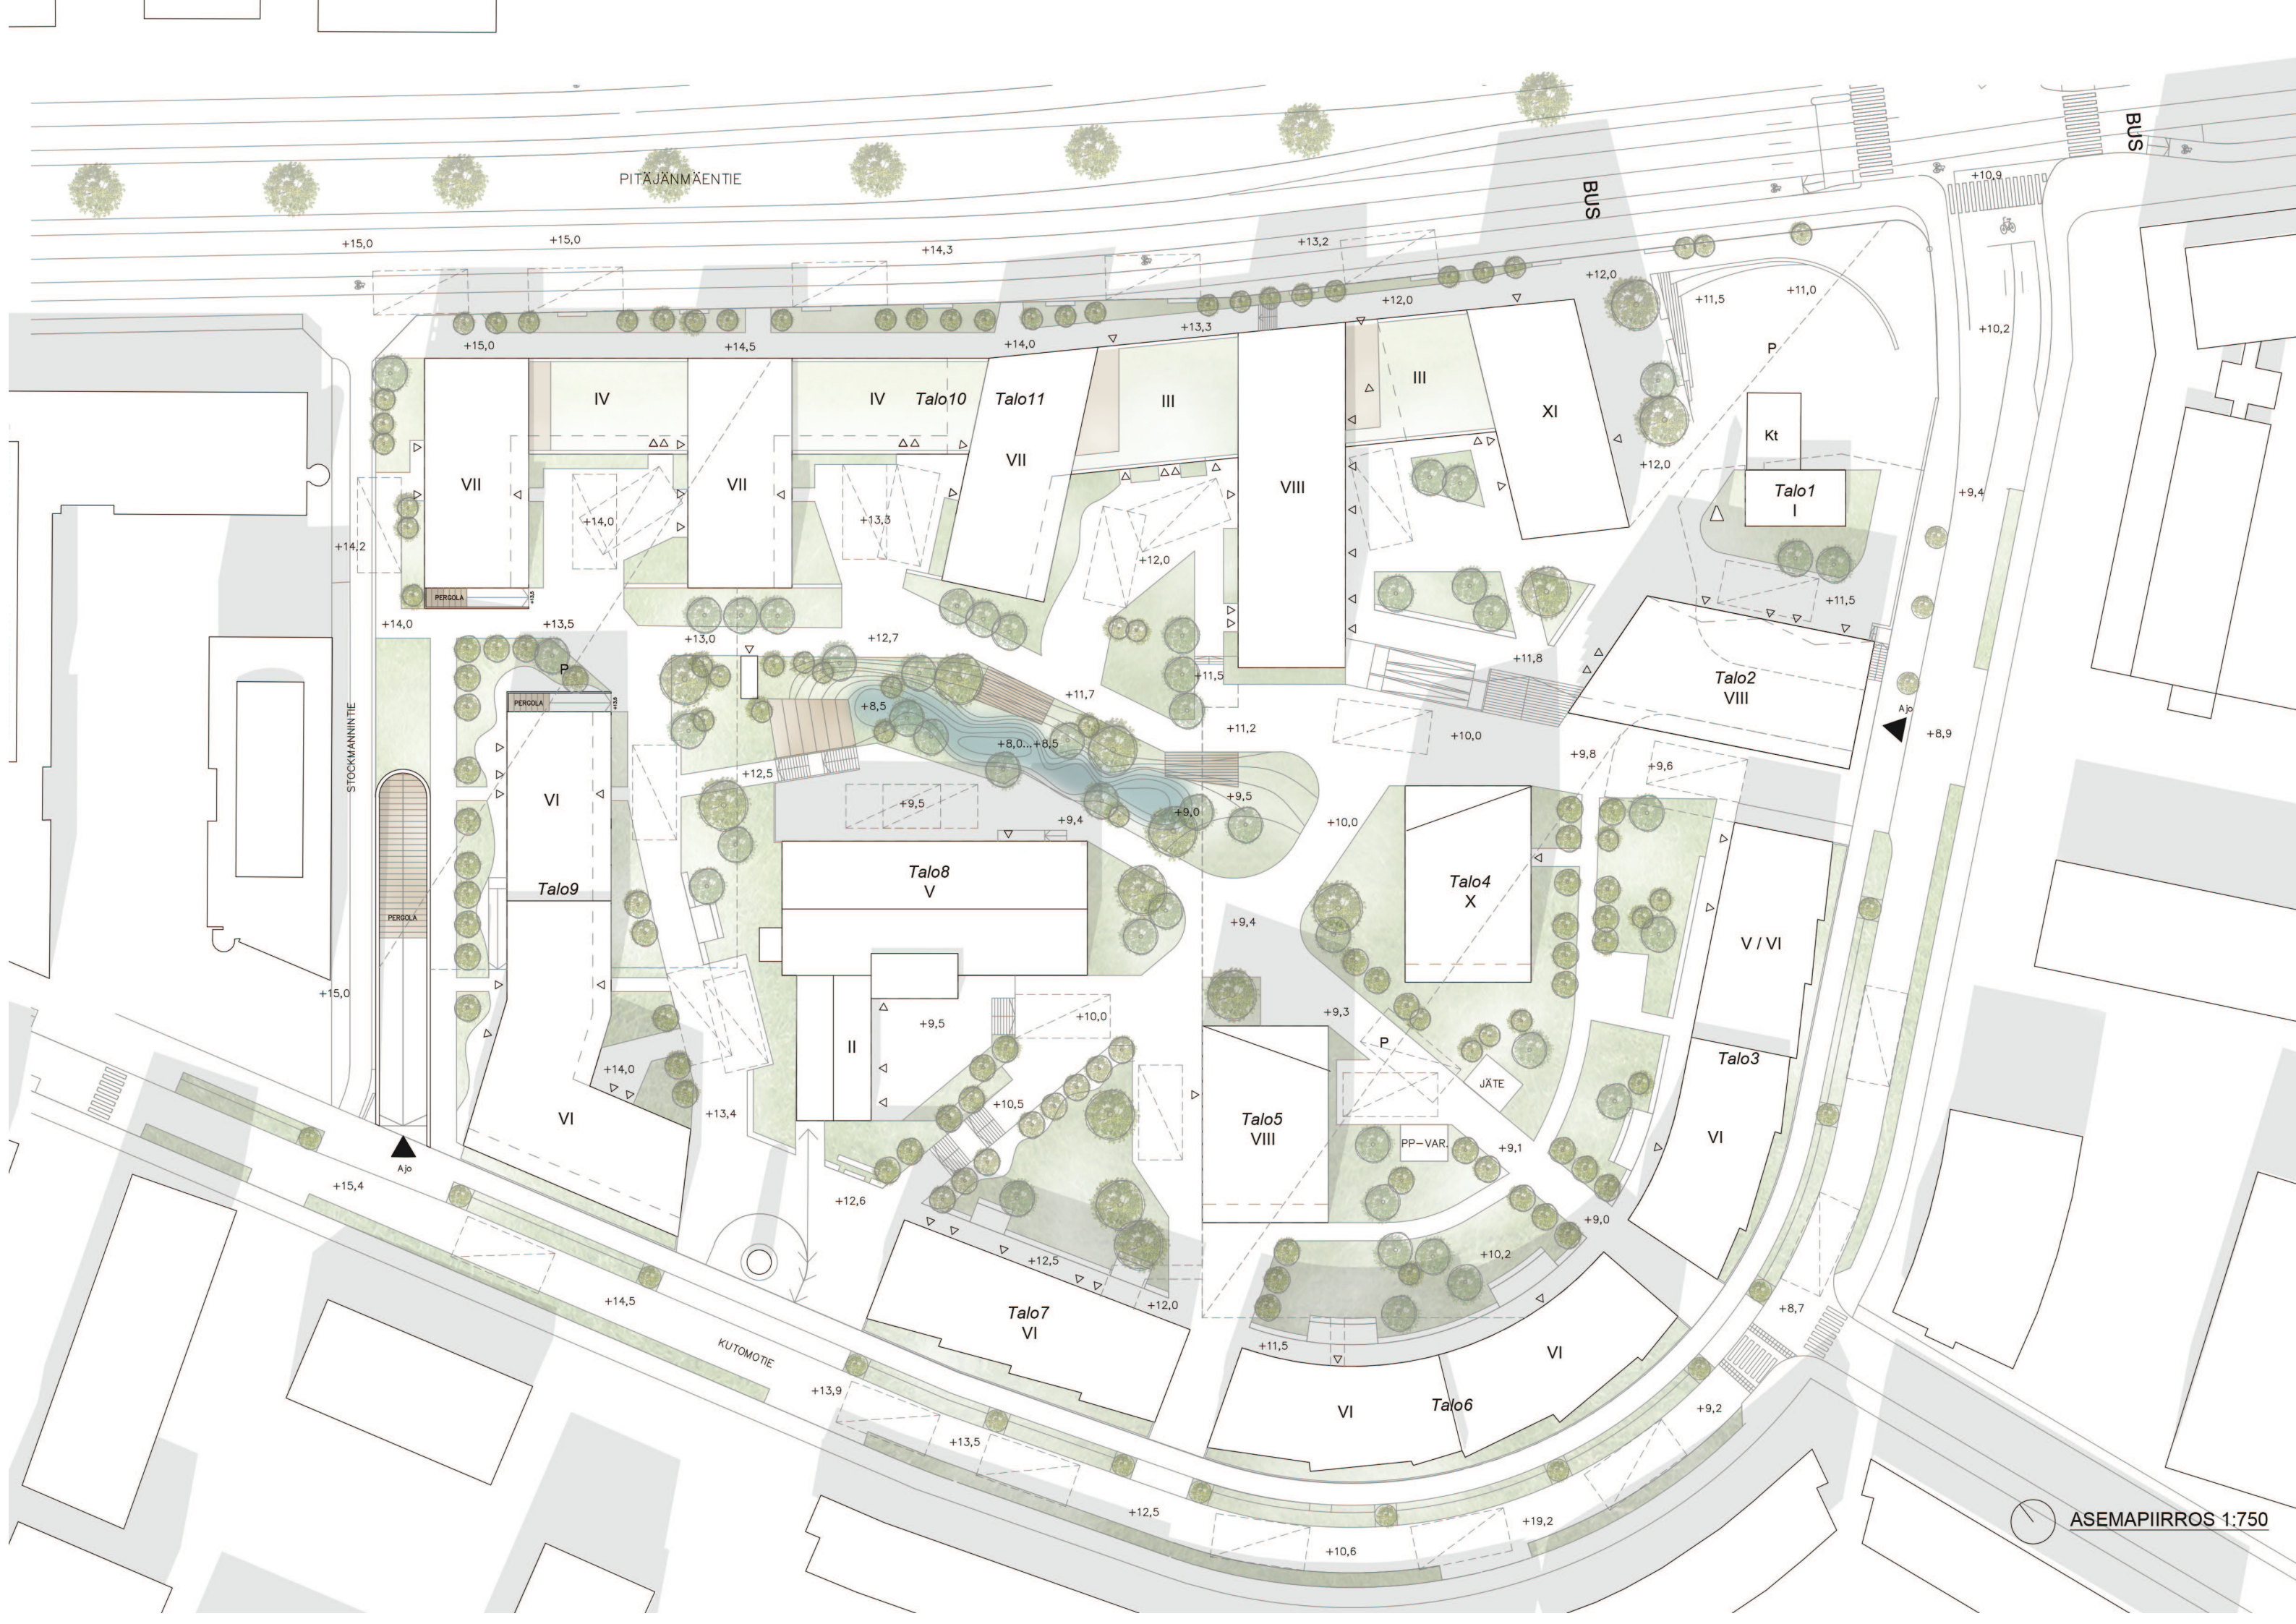

PITÄJÄNMÄENTIE

BUS

BUS

+15,0

+15,0

+14,3

+13,2

+12,0

+11,5

+11,0

+10,9

+10,2

+9,4

+8,9

+14,2

+14,0

+13,5

+13,0

+12,7

+11,7

+11,5

+11,2

+11,8

+10,0

+9,8

+9,6

+15,0

+15,4

+14,5

+13,9

+13,5

+12,5

+10,6

+19,2

+9,2

+8,7

KUTOMOTIE

STOCKMANNINTIE

Ajo

Ajo

ASEMAPIIRROS 1:750



















